Permit #F00165026

FilmL.A., Inc.
6255 W Sunset Blvd, 12th Floor
Hollywood, CA 90028
t: (213)977-8600 - f: (213)977-8601
www.filmla.com

Summary Information

Permit No: F00165026 **Type of Permit:** FILMING **Release Date:** 10/02/2020

Production Company	NIGHT TEETH INC.
Insured Company Name	NIGHT TEETH INC.
Contact Phone No. 1	919-889-8022
Contact Phone No. 2	N/A
Fax	N/A
Address	1550 N. SIERRA BONITA AVE LOS ANGELES, California 90046
Production Title	NIGHT TEETH
Type of Production	Feature

Producer	Fiona Walsh Heinz
Director	Adam Randall
1st AD	Tommy Martin
Production Manager	Harrison Huffman
FilmL.A. Coordinator	Hans Groszkruger
Location Manager	Ben Stolte
Primary Phone	Mobile - 919-889-8022
Secondary Phone	
Location Assistant	tbd tbd
Primary Phone	Mobile - tbd
Secondary Phone	

Fees

Notification Charge	$173.00
FILMLA NON-REFUNDABLE FILM APPLICATION FEE	$699.00
LA COUNTY FIRE REVIEW	$282.00
LA COUNTY ROAD INSPECTION FEE	$378.00
LA COUNTY ROAD APPLICATION FEE	$172.00
LA CITY FIRE DEPARTMENT SPOT CHECK SURCHARGE	$85.00
LA COUNTY ROAD ENCROACHMENT PERMIT PROCESSING FEE	$312.00

Total Permit Fee $2,101.00

Number of Locations 1

NOT A PERMIT

FilmL.A., Inc.
6255 W Sunset Blvd, 12th Floor
Hollywood, CA 90028
t: (213)977-8600 - f: (213)977-8601
www.filmla.com

Summary Information

Location

Permit Number F00165026
Production Company NIGHT TEETH INC.
Insured Company NIGHT TEETH INC.
Production Title NIGHT TEETH

Location Manager Ben Stolte
Primary Phone Mobile - 919-889-8022
Secondary Phone

Location Address 3825 Dwiggins St, Unincorporated Los Angeles County, CA, 90063

Location Type Private Residence

Film Dates 10/5/2020 - 10/5/2020 07:00 - 23:59 1 day

Open or Closed to the Public Closed

Generic Conditions *** MUST COMPLY WITH ATTACHED REOPENING PROTOCOL FOR MUSIC, TELEVISION AND FILM PRODUCTION: APPENDIX J EFFECTIVE AS OF FRIDAY, JUNE 12, 2020.***
THE CONSUMPTION OF ALCOHOLIC BEVERAGES AND THE USE OF DRUGS, INCLUDING MARIJUANA, ON LOCATION BY ANY CAST, CREW, OR INVITED GUESTS IS STRICTLY PROHIBITED.
All travel lanes and bike lanes shall be closed per the WATCH manual.
Community Survey Obtained
Equipment staging and vehicles may park on one side of the street only.
Must Maintain 5' Clearance on Sidewalks/Walkways
Must maintain local/emergency access
Must post "ROAD WORK AHEAD" signs, which must remain up until all activities on the roadway have been completed.
No cast or crew parking on area streets
No steps from trailers, trucks or motorhomes may be facing road
Number of uniformed officers listed on the permit is a minimum requirement. Permittee remains responsible for deploying a sufficient number of uniformed officers to provide traffic and crowd control to ensure the safety of the film crew and the public.
Traffic control must be done in accordance w/MUTCD
Traffic Officers Required
Uniformed officers shall have a copy of the film permit in their possession and are required to confirm that all traffic control signage devices are in place.

Please see attached document Dwiggins Street Closure Night Teeth Revised Date and Time.pdf

Equipment on Location

Type	Quantity
5 or 10 ton trucks	3
Bebee Light	1
Cast/Crew vehicles	90
Catering Truck	1
Cranes	1
Cube Trucks	5
Fire Extinguisher (2A10BC Minimum Rating)	5
Generator	2
Honey Wagons	1
Motor Homes	1
Picture vehicles	1
Portable restrooms	5
Stakebed Trucks	5

Personnel on Location

Type	Quantity
Cast	4
Crew	90
LA County FSA assigned	1
Sheriff/CHP	2

NOT A PERMIT

FilmL.A., Inc.
6255 W Sunset Blvd, 12th Floor
Hollywood, CA 90028
t: (213)977-8600 - f: (213)977-8601
www.filmla.com

Summary Information — Location

Permit Number F00165026
Production Company NIGHT TEETH INC.
Insured Company NIGHT TEETH INC.
Production Title NIGHT TEETH

Location Manager Ben Stolte
Primary Phone Mobile - 919-889-8022
Secondary Phone

Trailers	5
Vans	15

Filming Activities Camera in car; Camera on sticks; Car-to-Car; Drive by; Drive ups & away; Driving shots; Equipment on property; Equipment on sidewalk, in curb lane & across street; Exterior Dialogue; Exterior establishing shots; Exterior models against scenery; Handheld equipment; Interior Dialogue; Interior models against scenery; Intermittent pedestrian control; Intermittent traffic control - 90 seconds standard; Wetdown; Street light shut off;

Jurisdiction **Political:** Los Angeles County - Supervisor District 1 **Police:** Los Angeles County Sheriff **Fire:** Los Angeles County Fire Department

Approvals LOS ANGELES COUNTY PUBLIC WORKS - FINAL APPROVERS Greg Graham Final Approver
LOS ANGELES COUNTY ROAD DEPARTMENT - HOLYDALE (PO4) Lorenzo Villa

Coordinator Note covid officer. William Raasch 202-253-7251.

Coordinator Note LA County FSA assigned, 5 Fire Extinguishers (2A10BC Minimum Rating) required

Parking
Base Camp Location Type : Other Location — 5151 State University Dr, Los Angeles, CA, 90032
Crew Parking Location Type : Other Location — 5151 State University Dr, Los Angeles, CA, 90032

Posting "No Parking" signs B/S DWIGGINS ST, LA VEQUE STREET - STRINGER AVE
W/S STRINGER AVE, DWIGGINS ST - SOUTH 100'

Approximate Footage County Parking **Log Number**

Date(s) 10/5/2020 to 10/5/2020 **Time(s)** 00:00 to 00:00

Lane / Full Closure FULL CLOSURE: DWIGGINS ST, LA VEQUE STREET - STRINGER AVE
Approximate Footage 0 - 300

Date(s) 10/5/2020 to 10/5/2020 **Time(s)** 09:00 to 23:59

NOT A PERMIT

Permit #F001650260

ROAD CLOSED AHEAD W20-3	DETOUR AHEAD W20-2	ROAD CLOSED R11-2	R3-1	R3-2	ROAD CLOSED TO THRU TRAFFIC R11-4	DETOUR M4-10(R)	DETOUR M4-10(L)	DETOUR SC3(CA)

SYMBOL LEGEND	
	= 28" TRAFFIC CONE / 36" DELINEATOR
	= TYPE I BARRICADE W/ SIGN
	= FLASHING ARROW BOARD
	= HIGH LEVEL WARNING DEVICE
S	= SIGNALIZED INTERSECTION
	= EXISTING DRIVEWAY
	= DIRECTION OF TRAFFIC

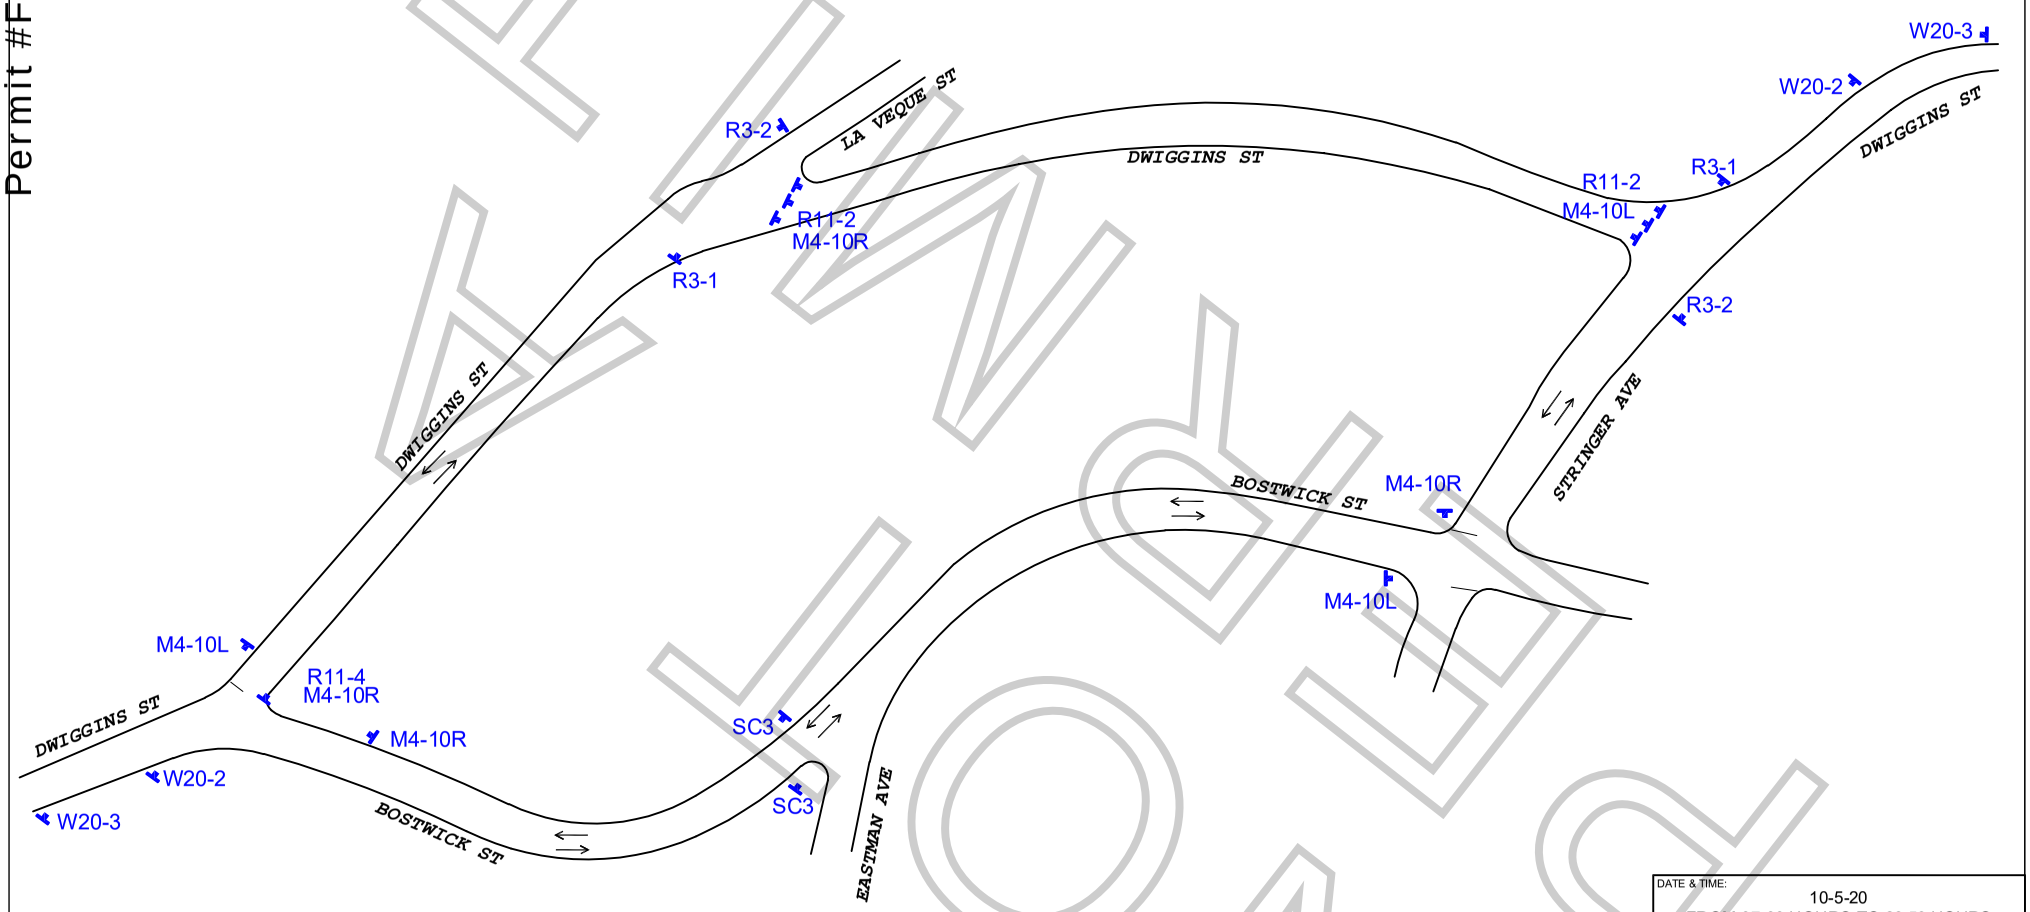

WORK ZONE TRAFFIC CONTROL PLAN GENERAL NOTES

1. ALL SIGNING, STRIPING, AND TRAFFIC CONTROL DEVICES SHALL SHALL BE IN ACCORDANCE WITH THE LASTEST EDITIONS OF THE CALIFORNIA MANUAL ON UNIFORM TRAFFIC CONTROL DEVICES (CAMUTCD), W.A.T.C.H. MANUAL, CALTRANS STANDARDS PLANS, CALTRANS STANDARD SPECIFICATIONS, AND/OR AS DIRECTED BY THE PERMIT ENGINEER.
2. THERE WILL BE NO INTERFERENCE WITH TRAFFIC SIGNALS OR CROSSWALKS.
3. CONES WILL BE 28" MINIMUM HEIGHT AND HAVE REFLECTORIZED SLEEVES FOR NIGHT WORK.
4. POLICE WILL DIRECT TRAFFIC IF NECESSARY.

ALL TRAFFIC CONTROL WILL BE INSTALLED TO MEET OR EXCEED THE MOST CURRENT CAMUTCD AND WATCH MINIMUM REQUIREMENTS

DATE & TIME:
10-5-20
FROM 07:00 HOURS TO 23:59 HOURS

TCP FOR:
NIGHT TEETH

LOCATION:
DWIGGINS ST CLOSURE
FROM LA VEQUE TO STRINGER
CITY OF LOS ANGELES, CA

TCP PREPARED BY:
JCL TRAFFIC SERVICES
500 S. GREENWOOD AVE
MONTEBELLO, CA 90640
Ph: (213) 622-9775
C31-CA Lic # 805357

CONTACT(S):
BEN STOLTE
PH# 919.889.8022

CONRAD ELROD
OFFICE# 213.763.9000

DATE	REVSIONS
9-23-20	DATE AND TIME ONLY

DRAFTER: C. MORRIS
SCALE: N.T.S.
FILM LA: NK, AF, HG
SHEET: 1 OF 1

FINAL